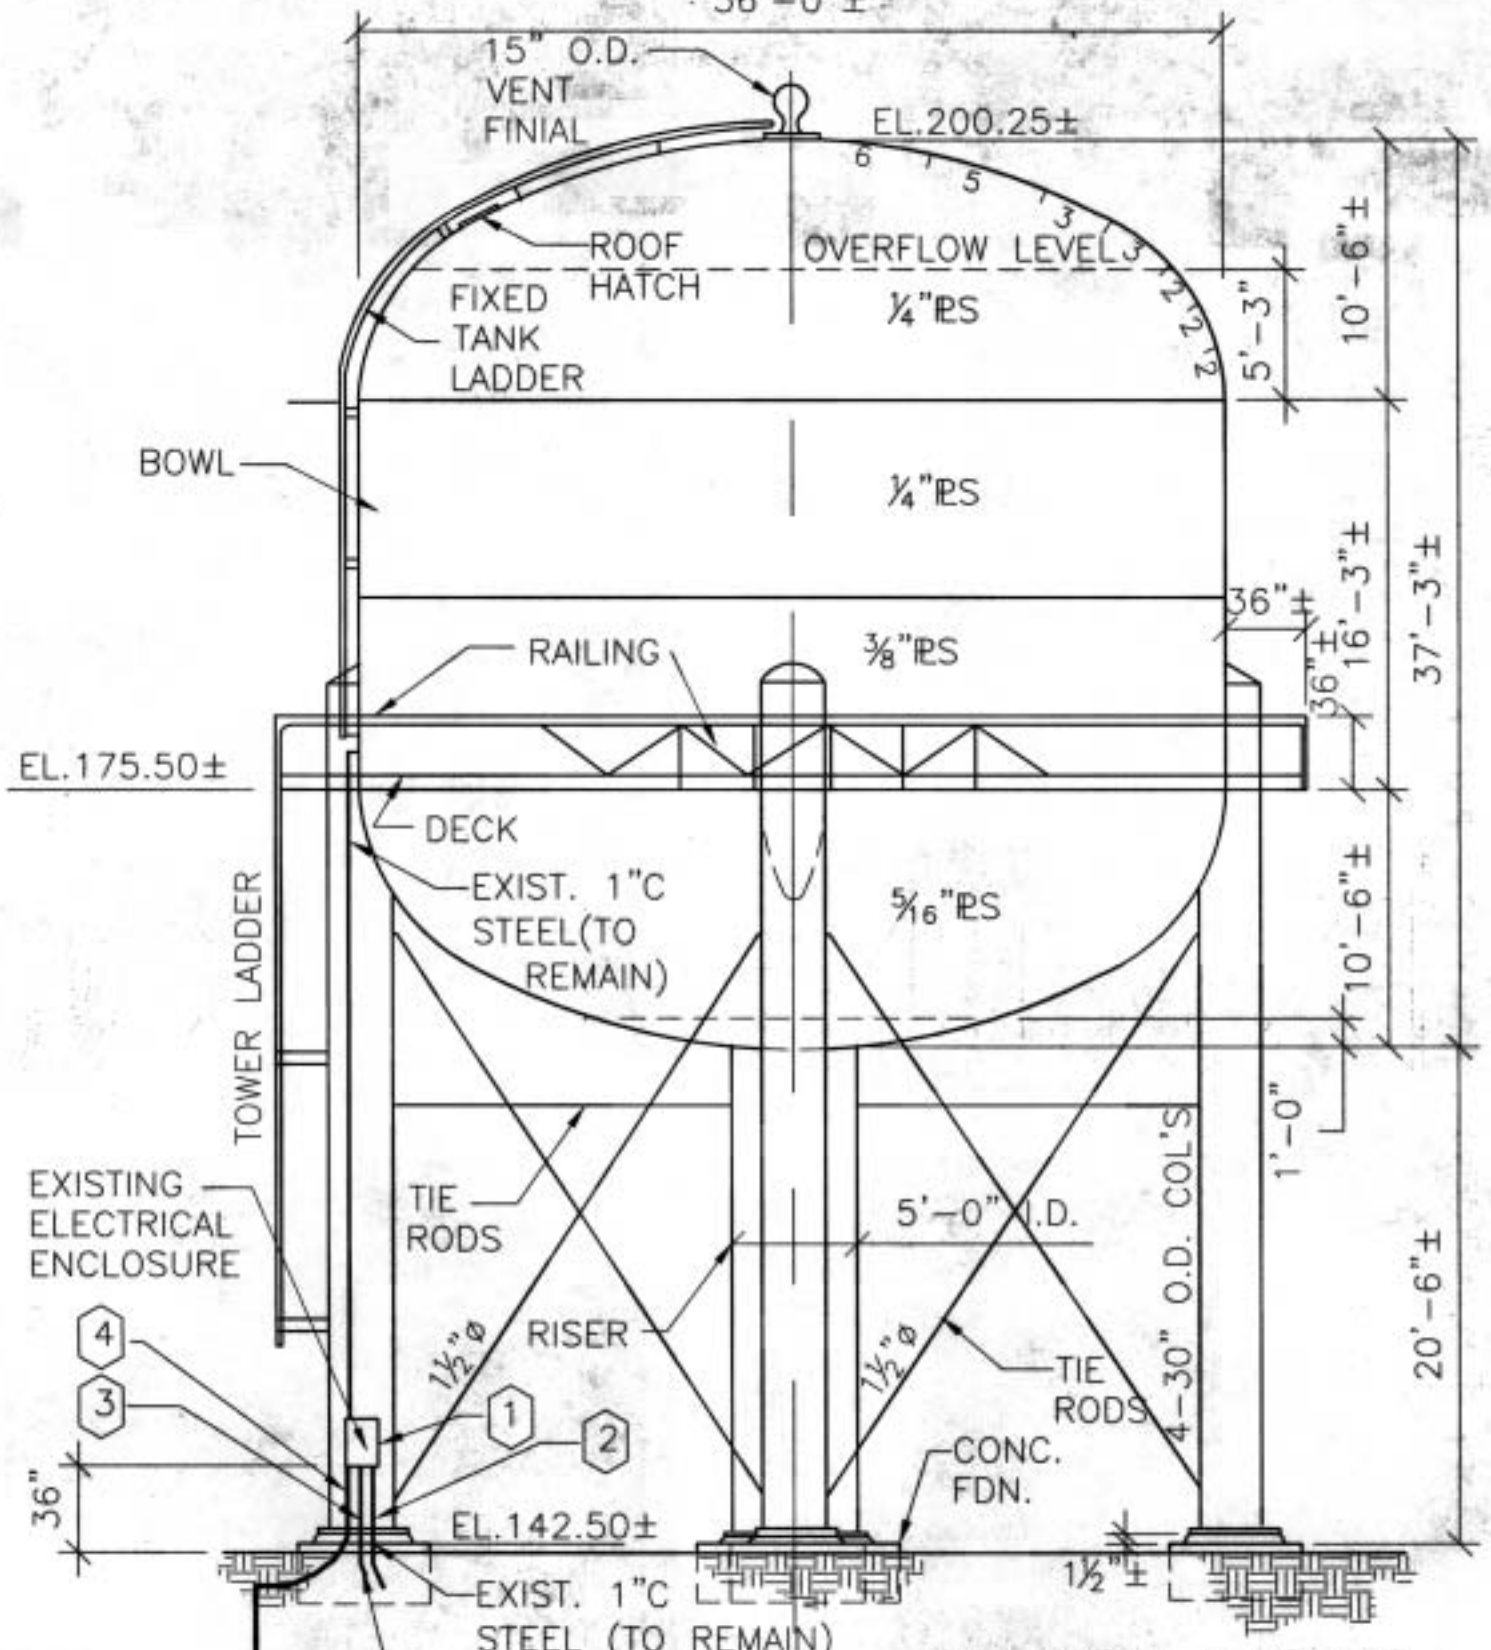

WASHINGTON AQUEDUCT
WASH WATER TANK IMPROVEMENTS

DRAWING NUMBER	PLATE
40.14-1.4C	2
DATE: JAN 2003	SHEET: E-2

200,000 GALLON CAPACITY STEEL WATER TANK

SCALE: ⅛'=1'-0" APPROX